

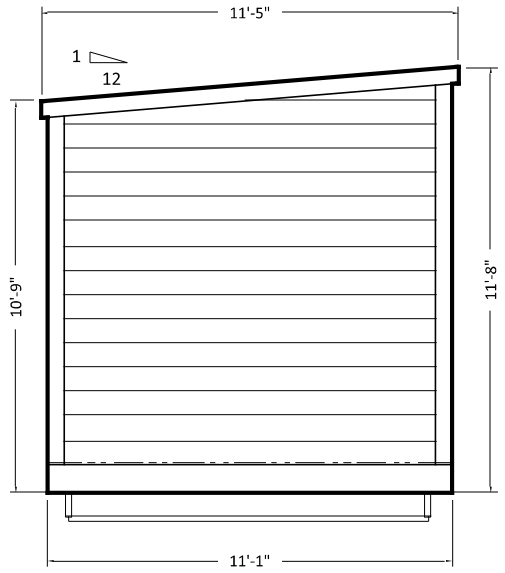



VIEW AA

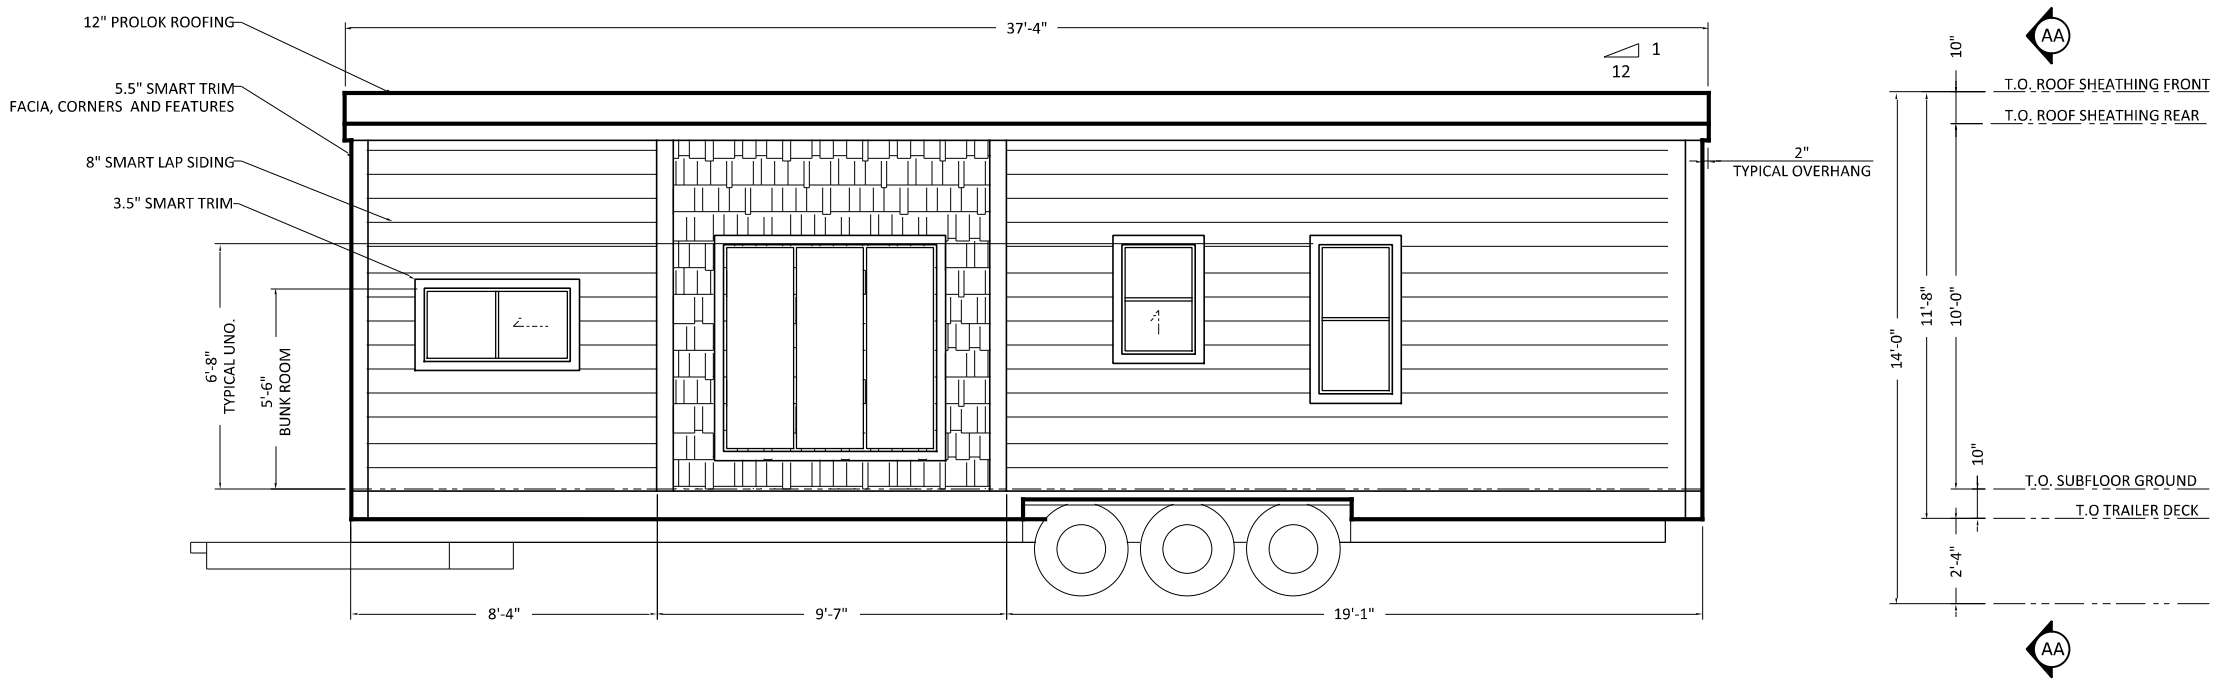


ELEVATION - DRIVER SIDE

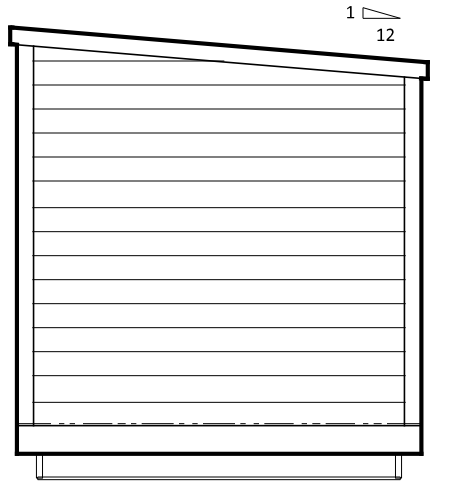


VIEW BB

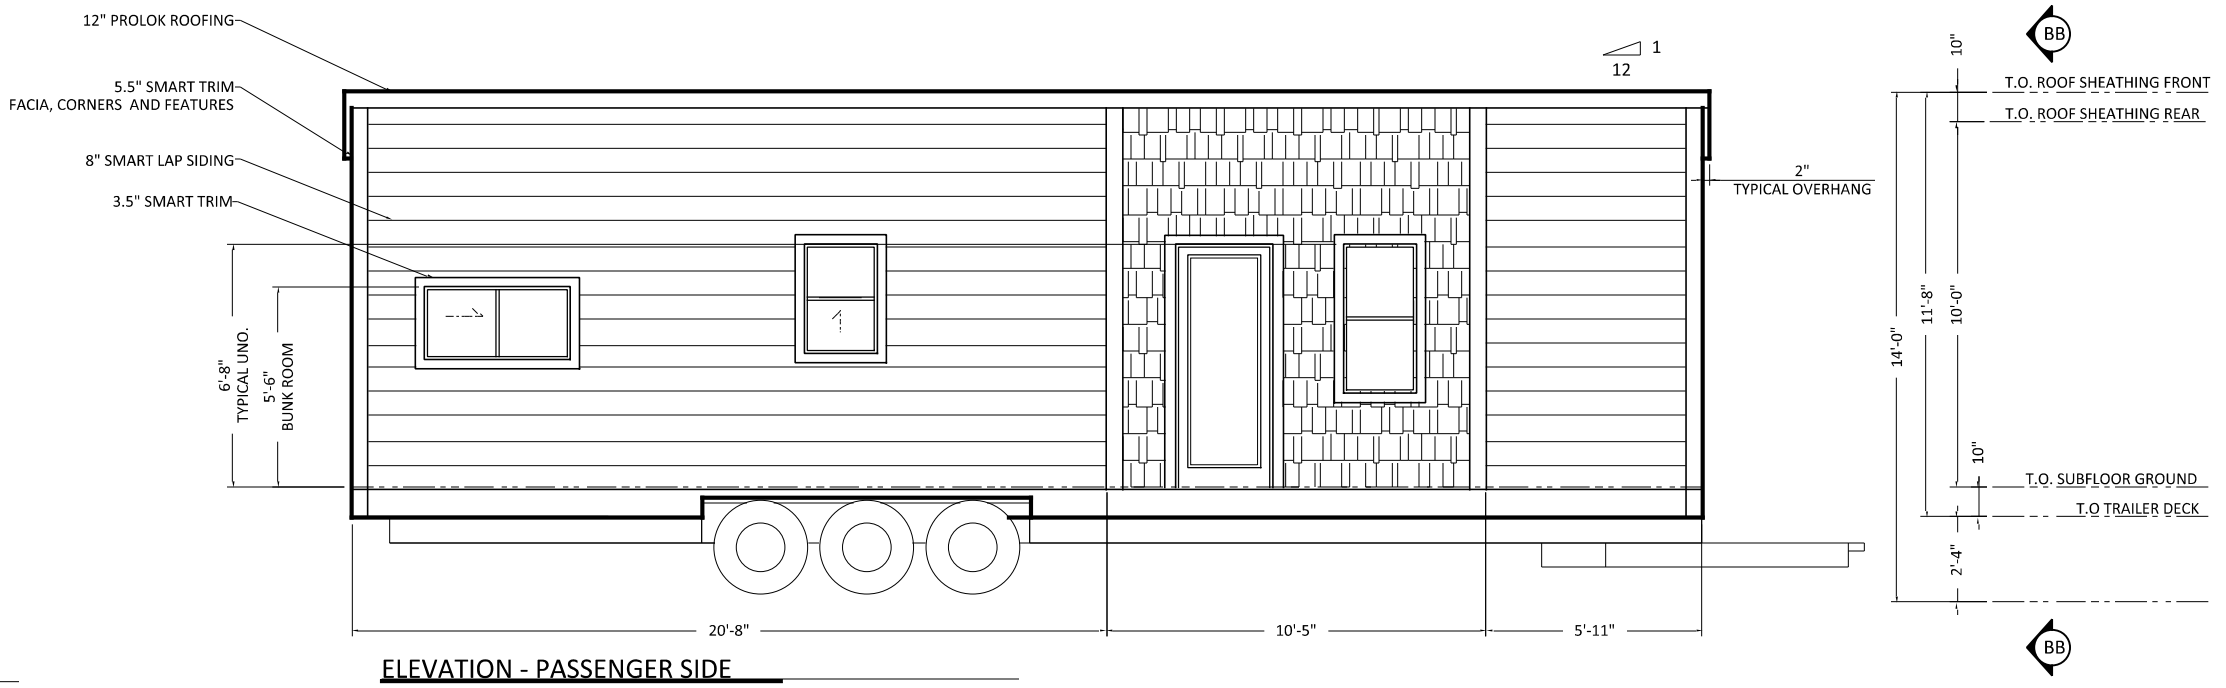

ELEVATION - PASSENGER SIDE

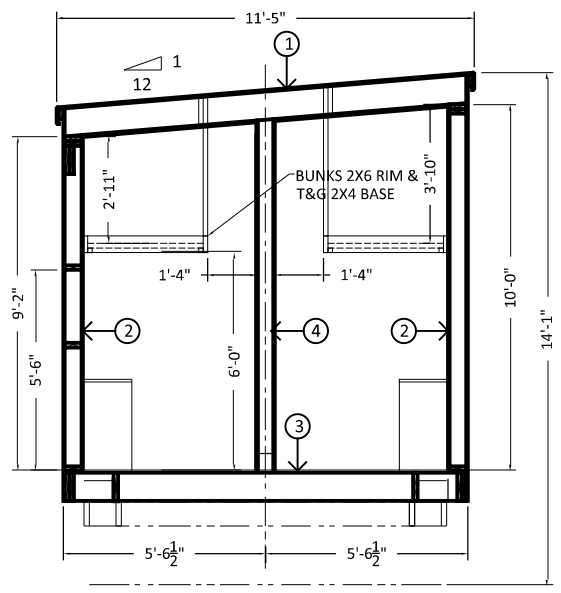

ROOM SECTION

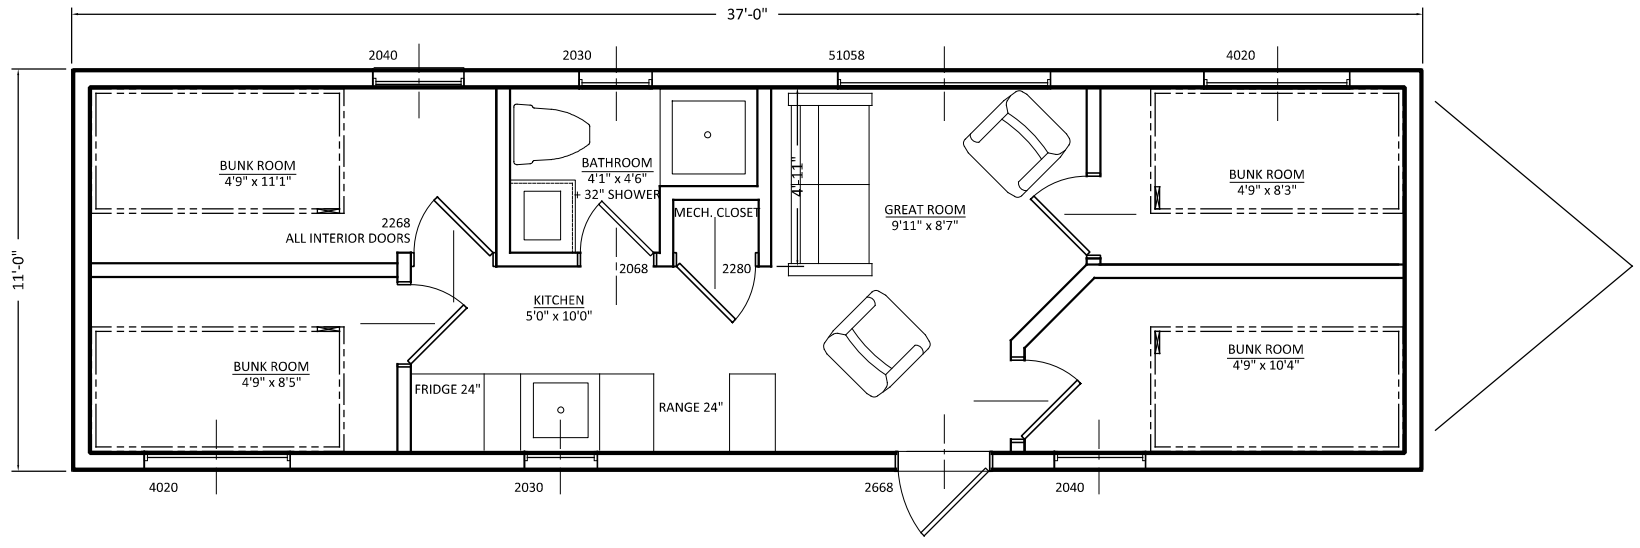

FLOOR PLAN