

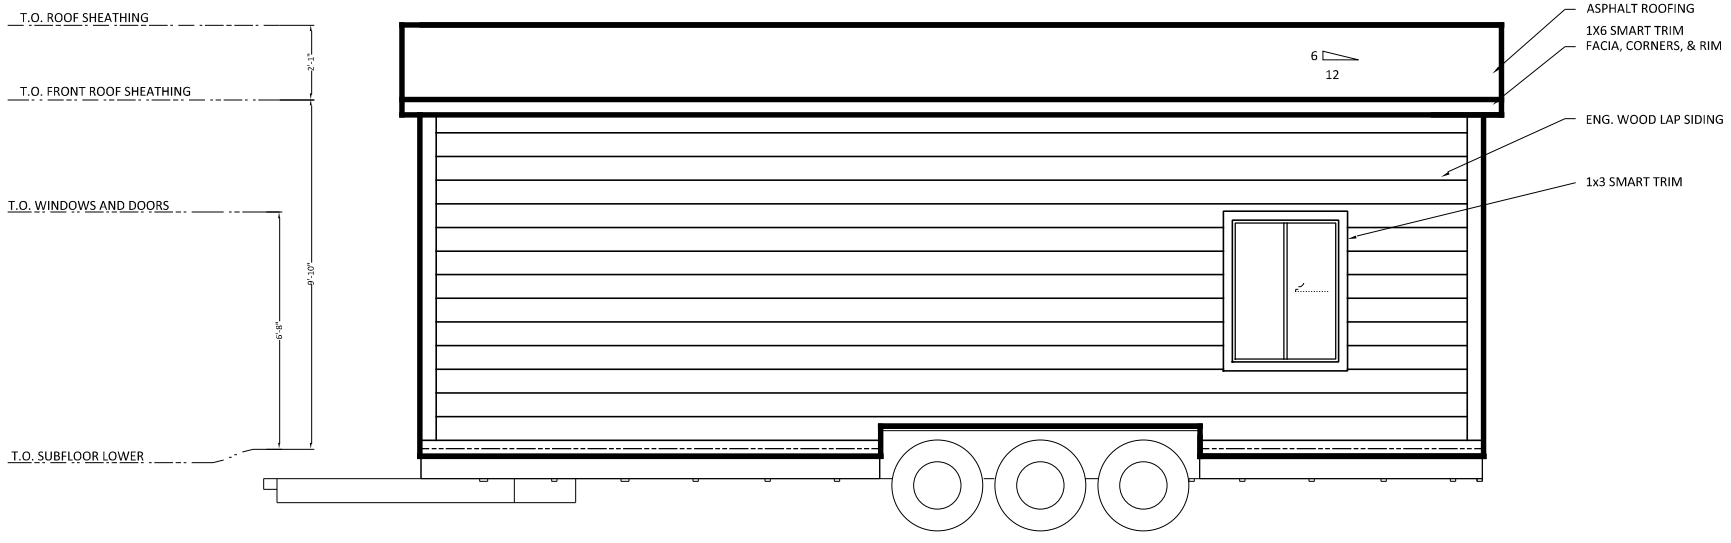


ELEVATION - ROAD SIDE

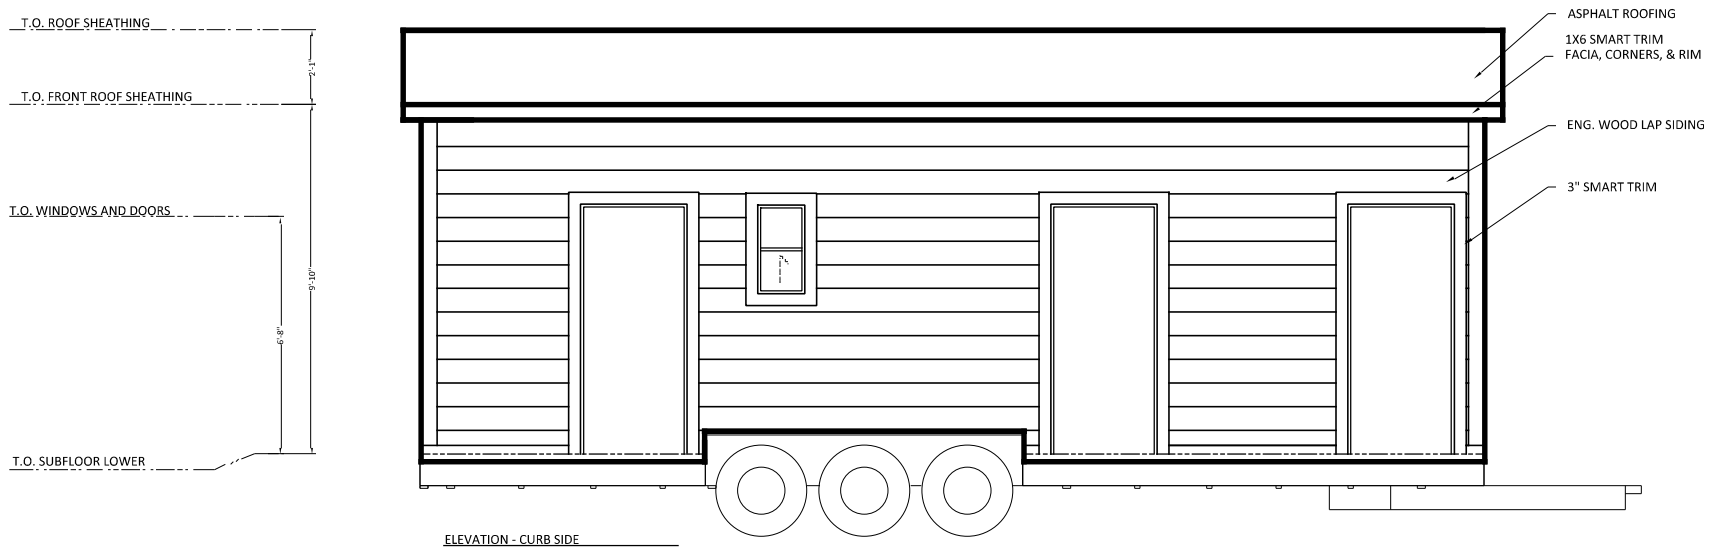

ELEVATION - CURB SIDE

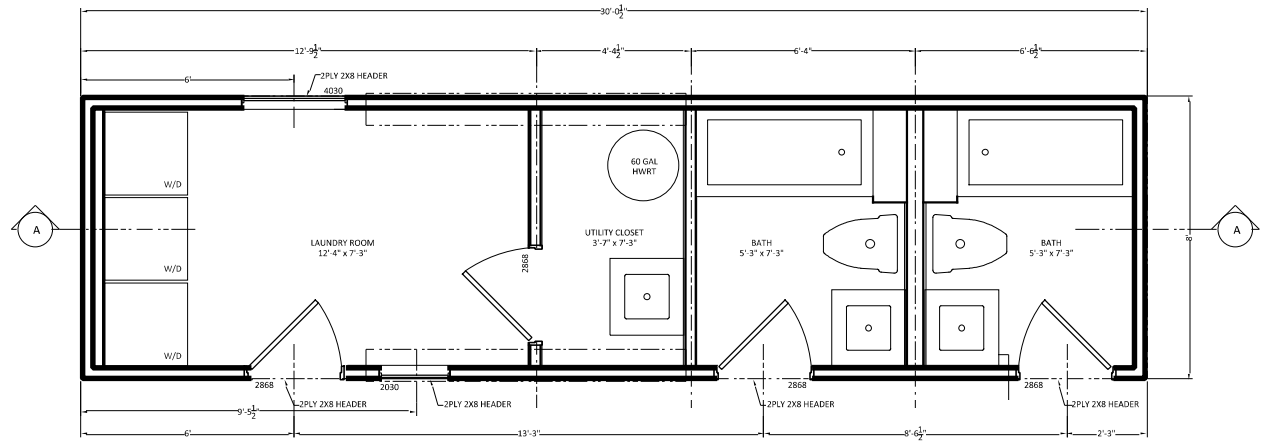

FLOOR PLAN - MAIN